WILLIAMS INTERCOUNTY DRAIN DRAINAGE DISTRICT

SECTIONS 20-21, 28-29 & 32-33
T11N R10W
PIERSON TOWNSHIP, MONTCALM COUNTY
&
SECTIONS 5 & 6
T10N, R10W
NELSON TOWNSHIP, KENT COUNTY

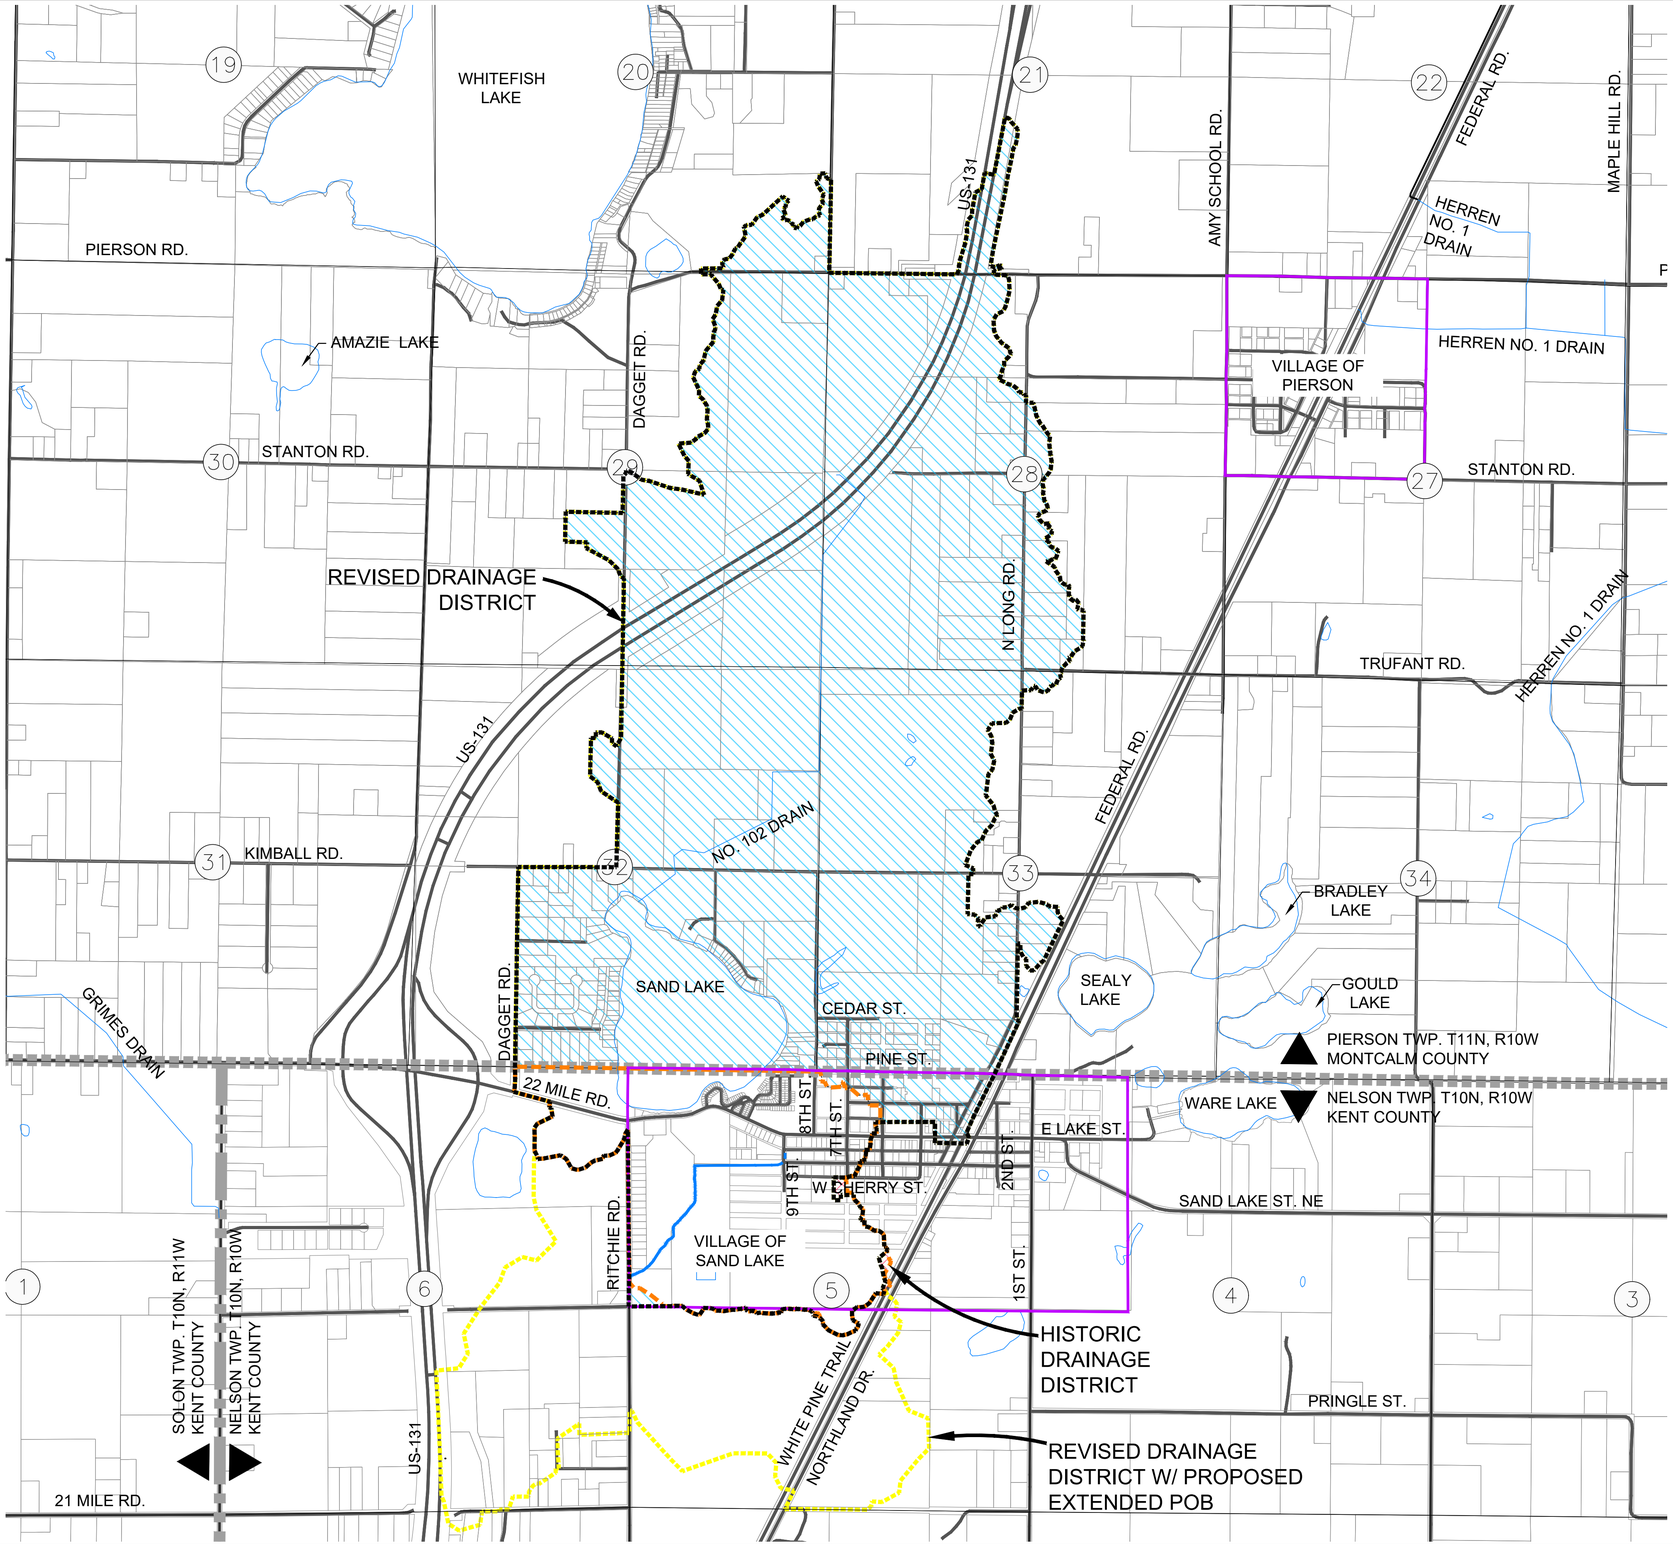

DRAINAGE DISTRICT INFORMATION:

HISTORIC DISTRICT:	264.51 ACRES
REVISED DISTRICT:	1642.58 ACRES
LANDS ADDED:	1380.03 ACRES
LANDS REMOVED:	1.96 ACRES

DRAINAGE DISTRICT AREA:

KENT COUNTY:	290.61 ACRES (17.69%)
MONTCALM COUNTY:	1351.97 ACRES (82.31%)
TOTALS	1642.58 ACRES

DRAINAGE DISTRICT AREA (PROPOSED EXTENDED POB):

KENT COUNTY:	657.67 ACRES (32.73%)
MONTCALM COUNTY:	1351.97 ACRES (67.27%)
TOTALS	2009.64 ACRES

DRAIN LENGTH

WILLIAMS INTERCOUNTY DRAIN 0.60 MILES

LEGEND

- LANDS REMOVED
- LANDS ADDED
- DRAIN ALIGNMENT (OPEN CHANNEL)
- DRAIN ALIGNMENT (ENCLOSED)
- HISTORIC DRAINAGE DISTRICT BOUNDARY
- REVISED DRAINAGE DISTRICT BOUNDARY
- REVISED DRAINAGE DISTRICT BOUNDARY W/ PROPOSED POB EXT.
- CITY/VILLAGE LIMITS
- PARCEL LINES
- ROADS
- SECTION LINES
- TOWNSHIP LINE
- COUNTY LINE
- # SECTION NUMBERS

NORTH

0 1000 2000
Horizontal Scale in Feet

LANDS ADDED/REMOVED MAP
EXHIBIT B-1

LRE ENGINEERS & SURVEYORS
2121 3 Mile Rd. NW
Walker, MI 49544
Ph: 616-301-7888
www.LREMI.com

PROJECT#: 24-033
DRAWN BY: LGG
DATE: MARCH 27, 2024
QAQC: DJF